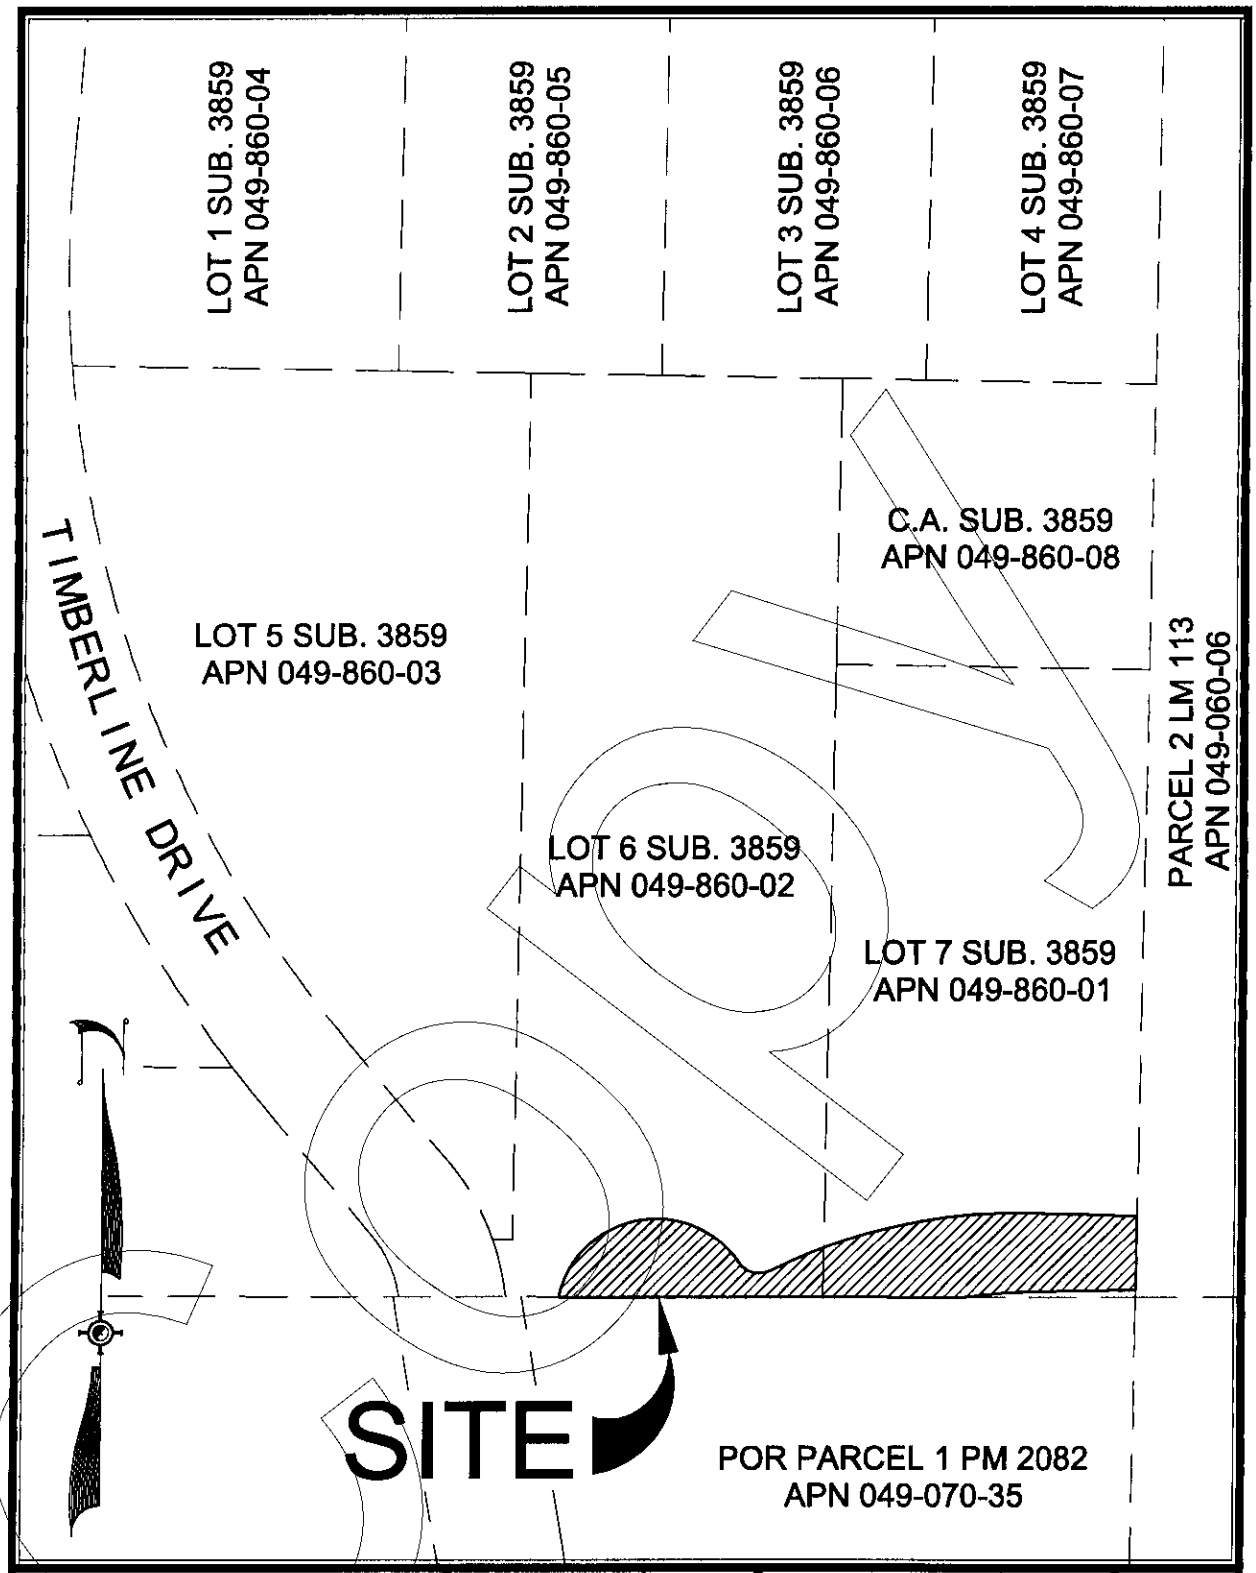

COPY

DISPLAY TO ACCOMPANY LEGAL DESCRIPTION	1"=100' LEGEND TRAIL SEWER & H2O EASEMENT 4:04 PM * 29-APR-2004	SUMMIT ENGINEERING CORPORATION 5405 MAE ANNE AVE. RENO, NV. 89523	SHEET 1 OF 1

N:\DWGS\Legend\Survey\ease_access3.DWG