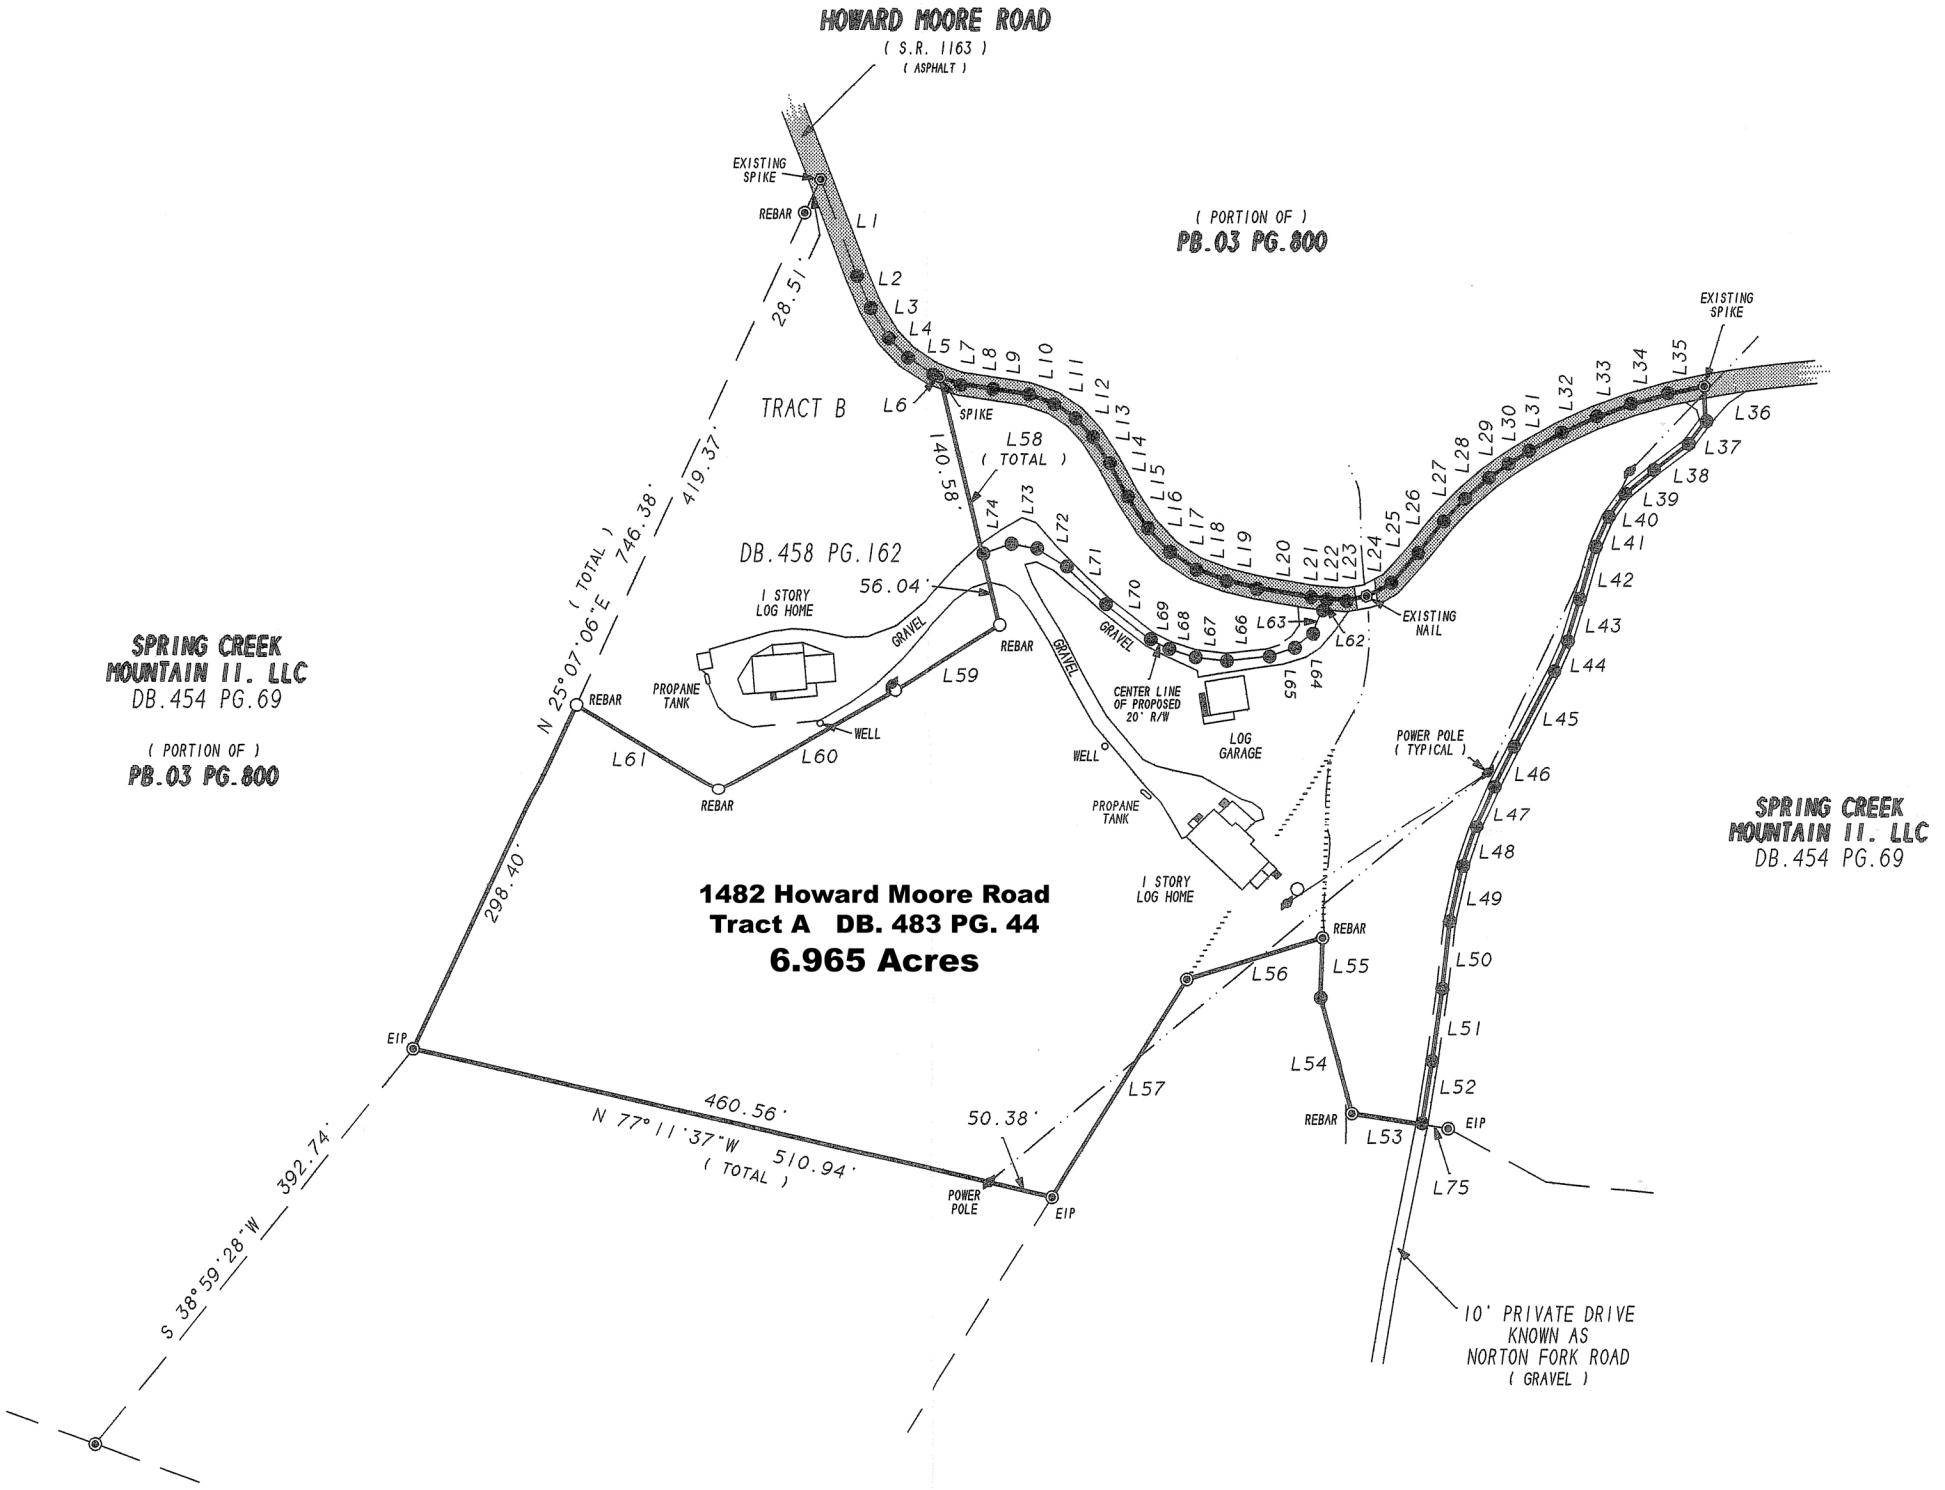
HOWARD MOORE ROAD
(S.R. 1163)
(ASPHALT)
EXISTING SPIKE
REBAR
(PORTION OF)
PB.03 PG.800
TRACT B
SPIKE
L58
(TOTAL)
140.58'
28.51'
419.37'
746.38'
(TOTAL)
N 25°07'06"E
DB.458 PG.162
56.04'
1 STORY LOG HOME
GRAVEL
PROPANE TANK
WELL
REBAR
L59
L60
L61
CENTER LINE OF PROPOSED 20' R/W
LOG GARAGE
EXISTING NAIL
EXISTING SPIKE
SPRING CREEK MOUNTAIN II. LLC
DB.454 PG.69
(PORTION OF)
PB.03 PG.800
POWER POLE (TYPICAL)
1482 Howard Moore Road
Tract A DB. 483 PG. 44
6.965 Acres
298.40'
EIP
460.56'
N 77°11'37"W 510.94'
(TOTAL)
50.38'
POWER POLE
392.74'
S 38°59'28"W
10' PRIVATE DRIVE KNOWN AS NORTON FORK ROAD
(GRAVEL)