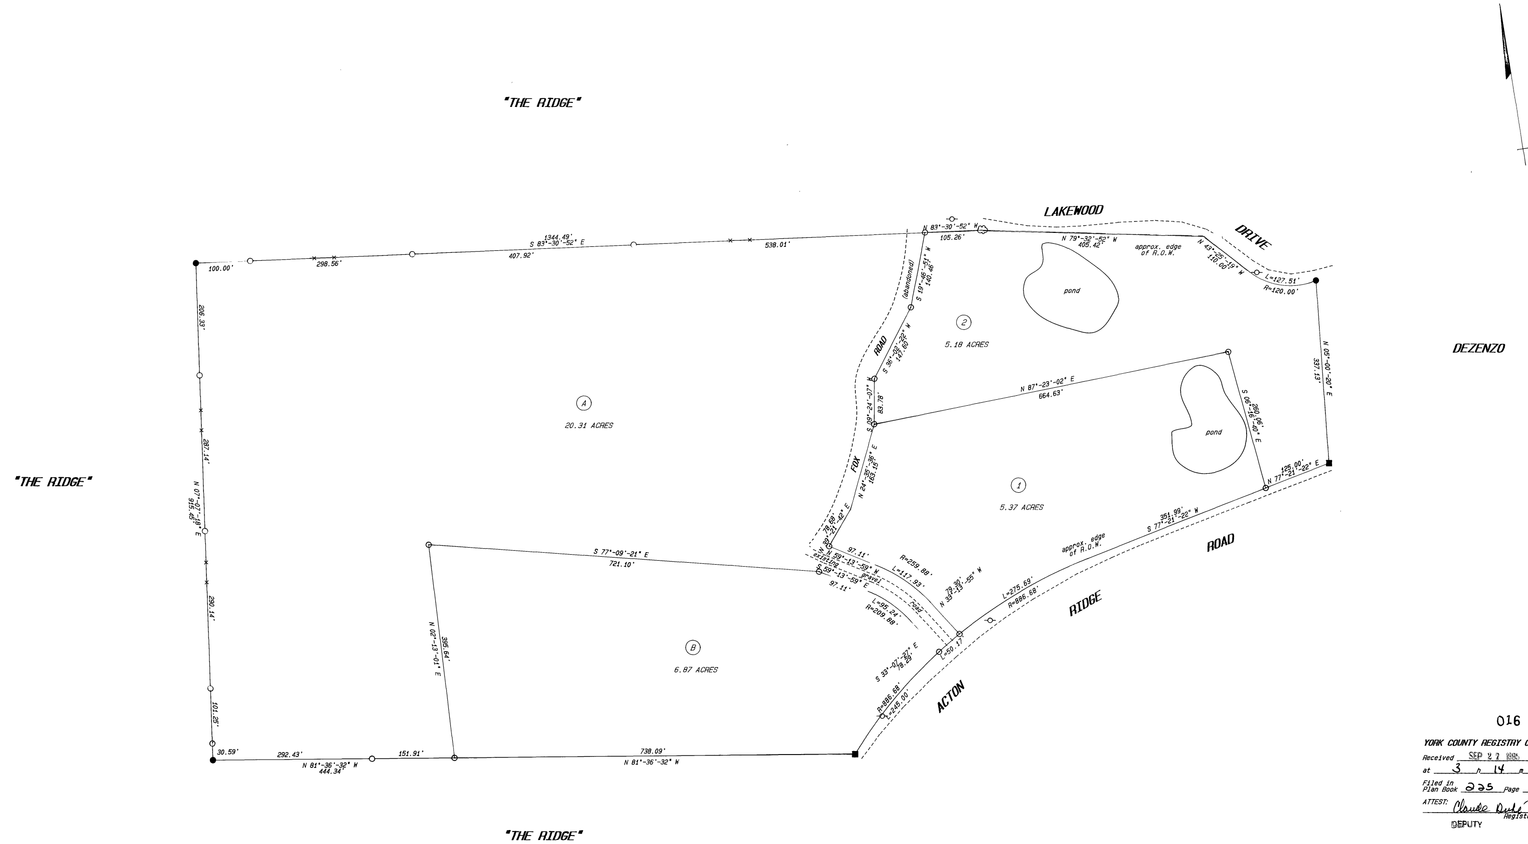

016

YORK COUNTY REGISTRY OF DEEDS
Received SEP 27 1995
at 3 h 14 m A M
Filed in Plan Book 225 Page 16
ATTEST: Claude Duke Register
DEPUTY

SURVEYED BY
GREAT EAST LAND SURVEY CO.
R.R 1 BOX 4046
WAKEFIELD NH 03872
DENIS F. RAFFERTY, JR. P.L.S.

STANDARD BOUNDARY SURVEY
LAND OF
MICHAEL T. EMMONS
(P.O. Box 1039, Portland, ME)
ACTON RIDGE ROAD
ACTON ME.
MAY 1995
Tax Map 13 Lot 43

RESTRICTION
No mobile homes allowed

REFERENCE

Plan entitled "THE RIDGE" sheets 1 - 5 by Great East Land Survey, dated 1988

Plan entitled "Standard Boundary Survey Land of William & Phyllis Langdon" by Great East Land Survey, dated May 1994

Plan entitled "Land in Acton, Maine owned by Lake Balch Shores, Inc.", dated May 29, 1964, Y.C.R.D. Bk. 50, Pg. 11

LEGEND
- BARB WIRE
- UTILITY POLE
- OAK TREE WITH WIRE
- MONUMENT FOUND
- REBAR W/ CAP SET 1988
- IRON PIN FND.
- REBAR W/ CAP SET 1995

1 INCH = 100 FEET
100 0 100 200

I certify that this survey conforms to the Maine Board of Registration for Land Surveyor standards for Category 1, Condition 1, Standard Boundary Survey.

Denis F. Rafferty, Jr.
Denis F. Rafferty, Jr. #947

seal

Denis F. Rafferty Jr.