VICINITY MAP

NOT TO SCALE

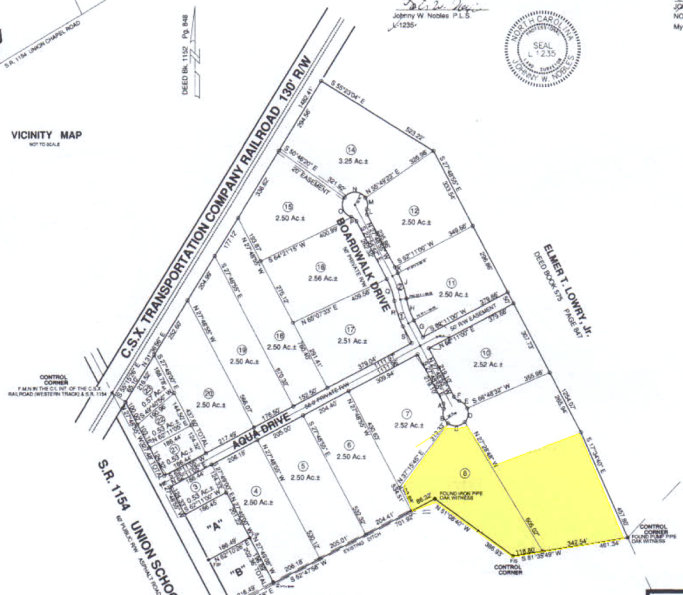

NORTH CAROLINA
ROBESON COUNTY

I, JOHNNY W. NOBLES, Professional Land Surveyor, certify that this map was drawn from an actual field survey performed under my direction and supervision, that the ratio of precision is 1:15,000+ that the boundaries not surveyed are shown as broken lines plotted from information shown in note, and that this map conforms to G.S. 47-30 as amended.

Witness my hand and seal this

Johnny W. Nobles P.L.S.
L-1235

NORTH CAROLINA
SEAL
L-1235
JOHNNY W. NOBLES

NORTH CAROLINA
ROBESON COUNTY

I, JOHNNY W. NOBLES,Jr., a NOTARY PUBLIC of the county and state aforesaid, certify that Johnny W. Nobles, a professional land surveyor personally appeared before me this day and acknowledged the execution of the forgoing instrument.

WITNESS my hand and official stamp or seal, this 15 day of September 2002.

JOHNNY W. NOBLES,Jr.
NOTARY PUBLIC
My commission expires: 9/30/04

JOHNNY W. NOBLES, Jr.
NOTARY PUBLIC
ROBESON COUNTY, N.C.

This plat is of a survey that creates a subdivision of land within the area of a county or municipality that has an ordinance that regulates parcels of land.

Johnny W. Nobles P.L.S.
L-1235

STATE OF NORTH CAROLINA
COUNTY OF ROBESON

I, Michelle Frizell Review Officer of Robeson County certify that the map or plat to which this certification is affixed meets all statutory requirements for recording.

9-18-02
REVIEW OFFICER

FILED THIS 13 DAY OF Sept 2002
IN MAP BOOK 39 PAGE 165

Vicki L. Lockleear
VICKI L. LOCKLEAR, REGISTER OF DEEDS
ROBESON COUNTY, N.C.

EXEMPT FROM THE ROBESON COUNTY SUBDIVISION ORDINANCE UNDER ARTICLE V, SECTION 501, items h & e

NOTE

THERE IS HEREBY RESERVED A 10' DRAINAGE/UTILITY EASEMENT ON EACH SIDE OF ALL INTERIOR LOT LINES

LEGEND

A= S 03°43'13" E- 20.41' Chd.
B= S 18°10'54" E- 59.56' Chd.
C= N 85°23'24" E- 53.95' Chd.
D= N 19°23'30" E- 67.68' Chd.
E= N 49°35'53" W- 44.47' Chd.
F= N 51°54'36" W- 20.41' Chd.
G=N 27°48'55" W- 75.00'
H= N 19°05'11" W- 91.25' Chd.
J= N 19°05'11" W- 106.43' Chd.
K= N 27°48'55" W- 26.46'
L= N 03°43'14" W- 20.41' Chd.
M= N 06°54'04" W- 45.83' Chd.
N= N 87°28'29" W- 80.18' Chd.
O= S 18°23'19" E- 84.45' Chd.
P= S 51°54'36" E- 20.41' Chd.
Q= S 19°05'11" E- 91.25' Chd.
R= S 19°05'11" E- 106.43' Chd.
S= S 27°48'55" E- 75.00'

LEGEND

FMN-FOUND MAG-NAIL
SMN-SET MAG-NAIL
FIR-FOUND IRON ROD
FIP-FOUND IRON PIPE
FPK-FOUND P.K.NAIL

NOTE

SET IRON ROD AT ALL CORNERS UNLESS OTHERWISE NOTED.

200 0 200 400 600

Scale 1" = 200'

CURVE DATA

CURVE No. 1	CURVE No. 2
Δ= 17°35'38"	Δ= 17°35'38"
D= 17°27'27" RT.	D= 17°27'27" LT.
T= 50.00'	T= 50.00'
L= 99.23'	L= 99.22'
R= 325.66'	R= 325.66'

REVISION OF
SUBDIVISION MAP FOR

REDGATE SUBDIVISION

AS RECORDED IN M. Bk. 39, Pg. 100

UNION TOWNSHIP ROBESON COUNTY, N.C.

JOHNNY W. NOBLES AND ASSOCIATES
REGISTERED LAND SURVEYORS
P.O. BOX 407 416 CHESTNUT STREET LUMBERTON, N.C.
TELE: (910) 738-6875 FAX: (910) 738-8862

SURVEYED BY:	S.M.C.	MAP MADE: SEPTEMBER 18, 2002	REVISIONS:
DRAWN BY:	B.M.	CHECKED BY: J.W.N.	09-18-02 REVISED TO SHOW VARIOUS CHANGES IN LOTS.
SCALE:	1"= 200'	SHEET No. ONE OF ONE	TITLE REFERENCE: DEED Bk. 1152 Pg. 848