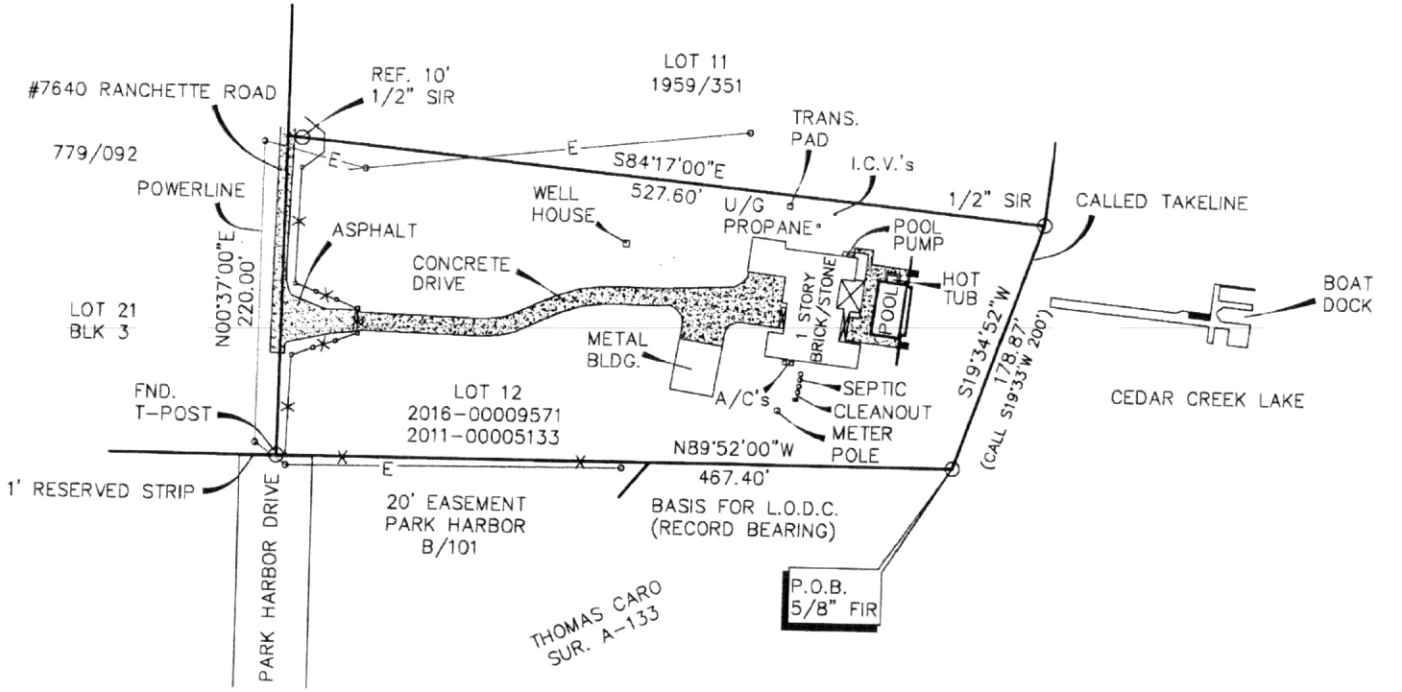
#7640 RANCHETTE ROAD
REF. 10'
1/2" SIR
LOT 11
1959/351
TRANS.
PAD
779/092
E
E
S84°17'00"E
527.60'
I.C.V.'s
POWERLINE
WELL
HOUSE
U/G
PROPANE
1/2" SIR
CALLED TAKELINE
ASPHALT
POOL
PUMP
CONCRETE
DRIVE
1 STORY
BRICK/STONE
POOL
HOT
TUB
BOAT
DOCK
N00°37'00"E
220.00'
LOT 21
BLK 3
METAL
BLDG.
S19°34'52"W
178.87'
(CALL S19°33'W 200')
FND.
T-POST
LOT 12
2016-00009571
2011-00005133
A/C's
SEPTIC
CLEANOUT
METER
POLE
CEDAR CREEK LAKE
N89°52'00"W
467.40'
1' RESERVED STRIP
E
20' EASEMENT
PARK HARBOR
B/101
BASIS FOR L.O.D.C.
(RECORD BEARING)
P.O.B.
5/8" FIR
THOMAS CARO
SUR. A-133
PARK HARBOR DRIVE